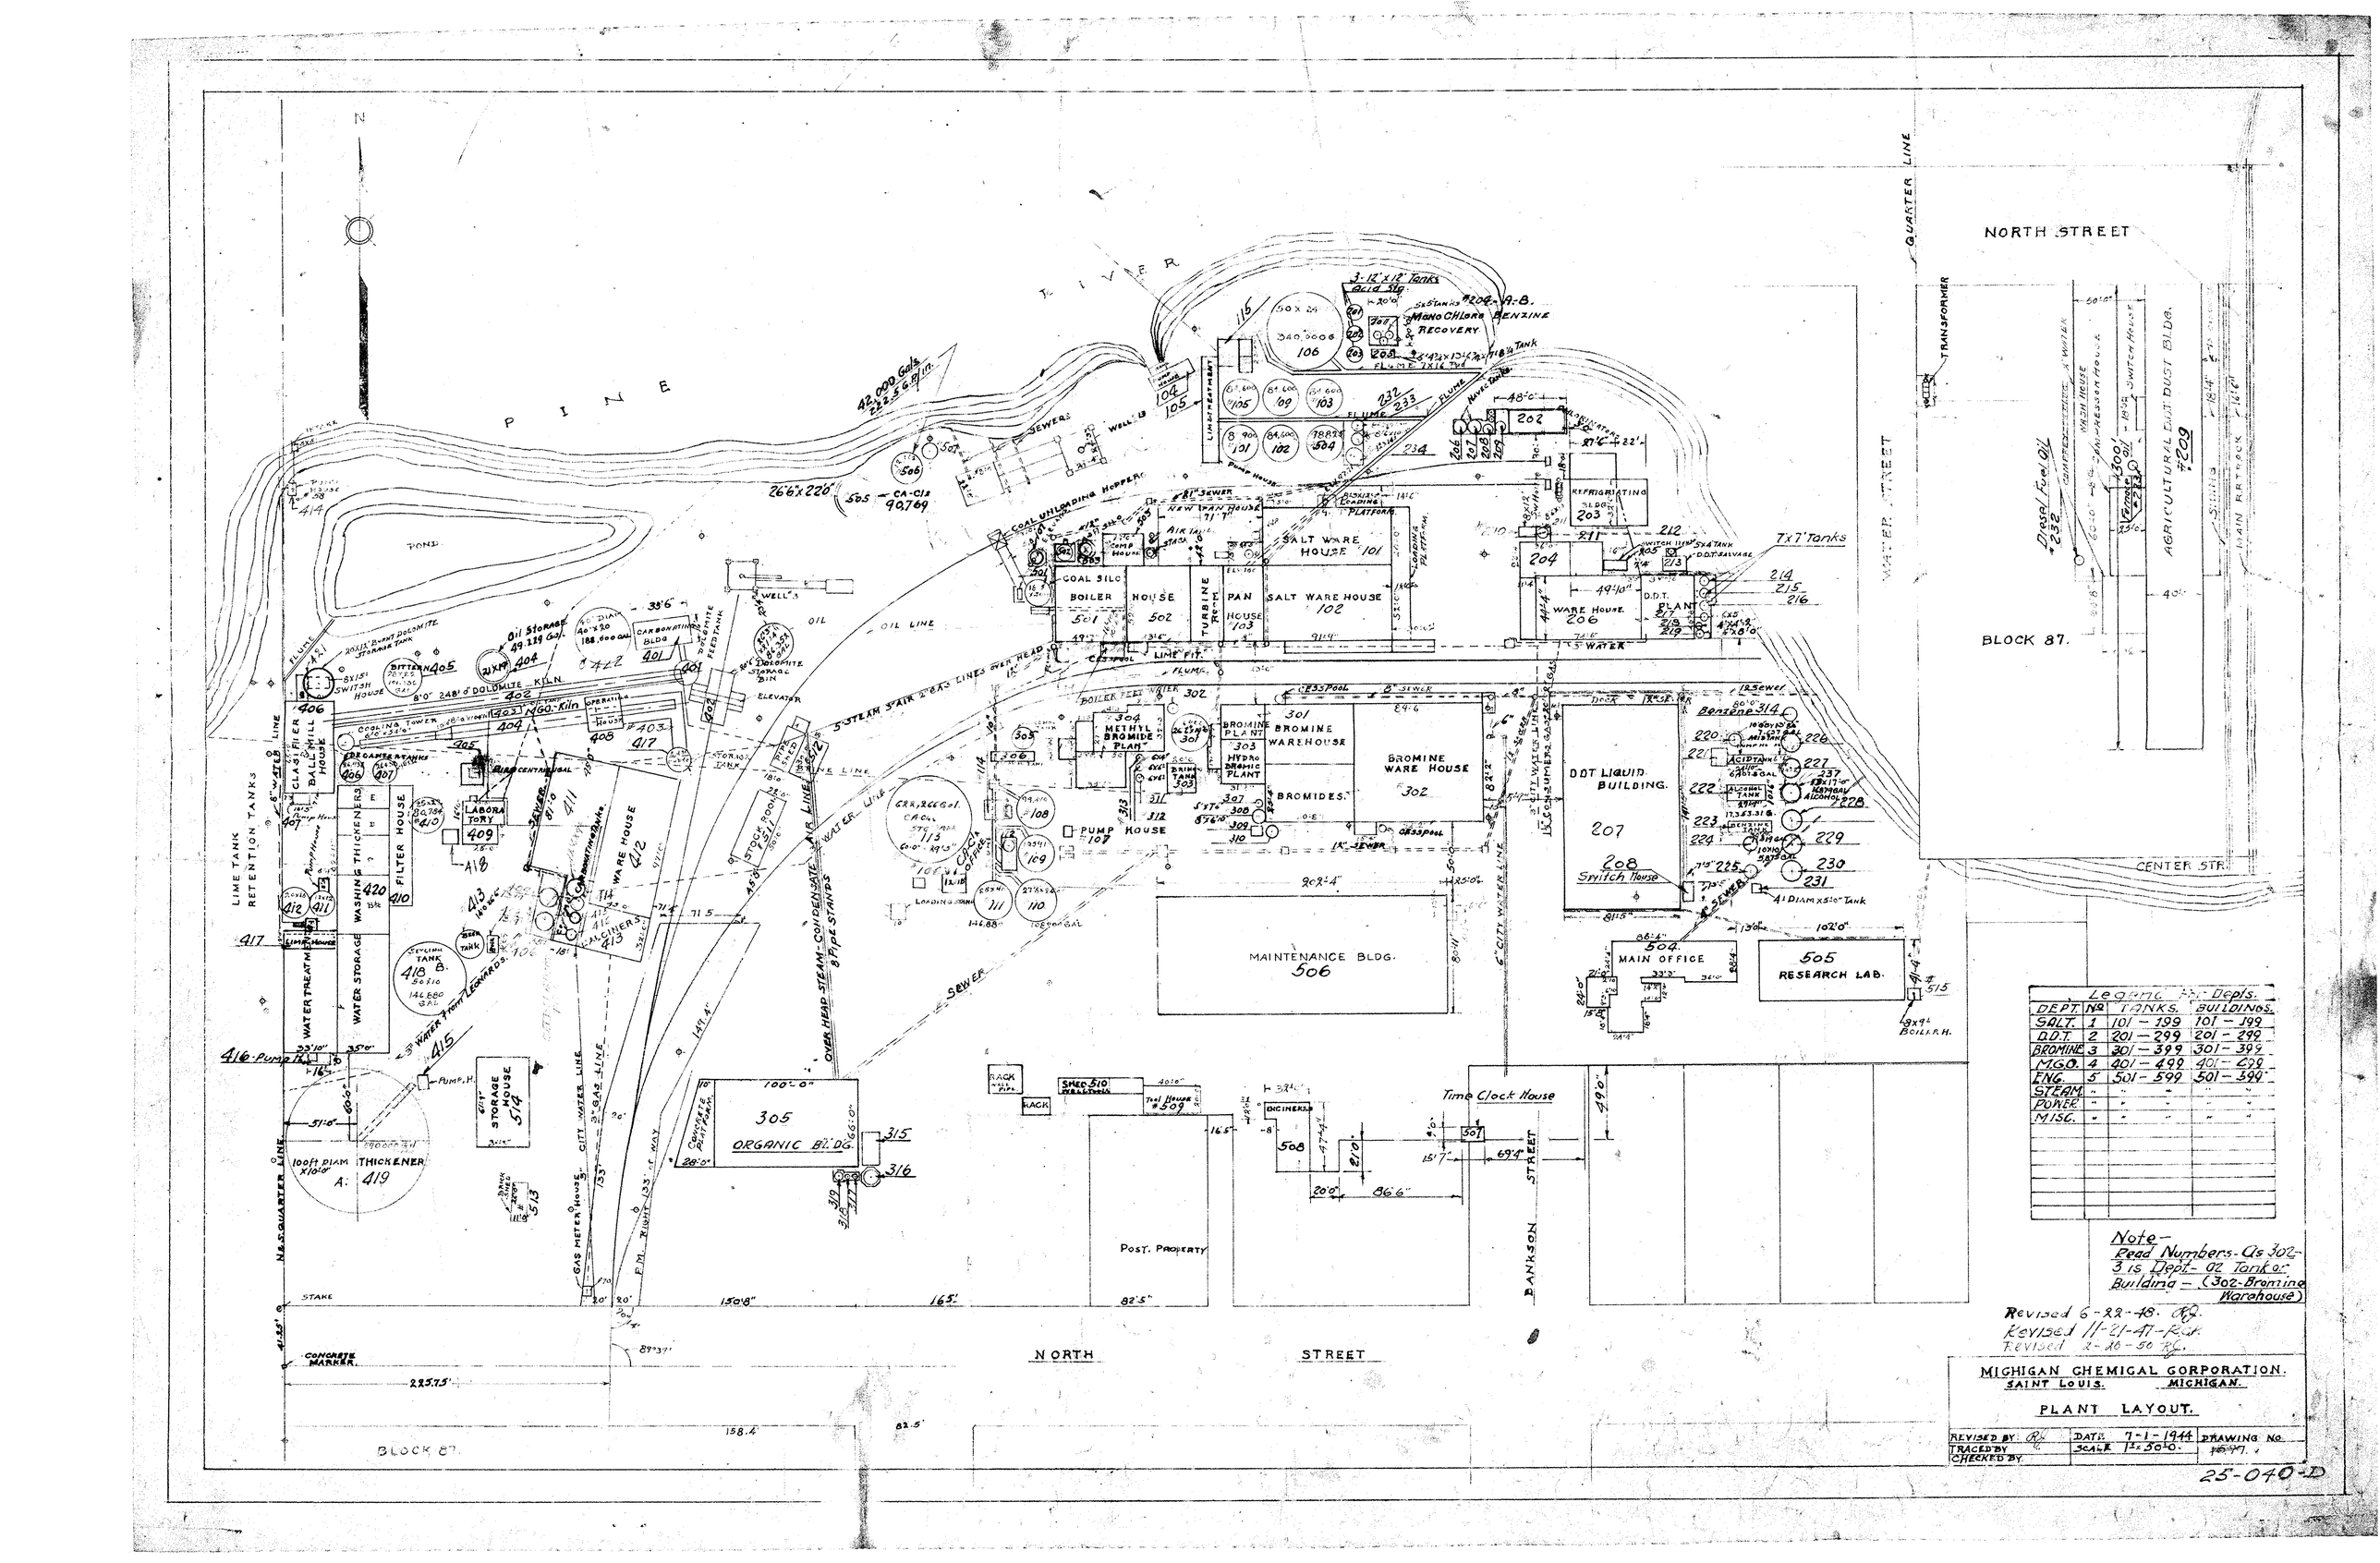
N
RIVER
PINE
POND
NORTH STREET
WATER STREET
QUARTER LINE
CENTER STR.
TRANSFORMER
BLOCK 87.
AGRICULTURAL DUST BLDG.
#209
Diesel Fuel Oil #232
42,000 Gals 22.5 G.P.M.
26'6"x220'
505 — CA-CIB 90,769
Oil Storage 49,239 Gal.
Oil Storage 188,500 Gal.
3-12'x12' Tanks Acid Slg
MONO CHLOR BENZINE & RECOVERY
#204-A-B.
7x7' Tanks
214
215
216
BOILER HOUSE 501
TURBINE ROOM
PAN HOUSE 502
SALT WARE HOUSE 101
SALT WARE HOUSE 102
SALT WARE HOUSE 103
WARE HOUSE 206
D.D.T. PLANT 217
COAL SILO
COAL UNLOADING HOPPER
LIME FIT.
BROMINE PLANT 303
HYDRO MAGNIC PLANT 303
BROMINE WARE HOUSE 301
BROMINE WARE HOUSE 302
BROMIDES
METHYL BROMIDE PLANT 304
PUMP HOUSE 107
DDT LIQUID BUILDING 207
208 Switch House
MAIN OFFICE 504
505 RESEARCH LAB.
MAINTENANCE BLDG. 506
ORGANIC BLDG. 305
STORAGE HOUSE 514
100ft DIAM THICKENER A: 419
WATER TREATMENT
WATER STORAGE
WASHING THICKENERS
FILTER HOUSE 410
LABORATORY 409
MAIN CENTRIFUGAL
WARE HOUSE 412
ENGINEERS 413
STORAGE TANK 418 B.
PUMP H.
416 Pump H.
415
LIME TANK RETENTION TANKS
CLASSIFIER BALL MILL HOUSE
8'0" 248'0" DOLOMITE KILN
#60 Kiln
COOLING TOWER
DRYER ROTARIES
CRUSHER ROTARIES
CARBONATING BLDG
DOLOMITE STORAGE BIN
ELEVATOR
STEAM STAIR & GAS LINES OVER HEAD
BOILER FEED WATER
CONDENSATE & WATER LINE
OVER HEAD STEAM CONDENSATE & WATER LINE & PIPE STANDS
CITY WATER LINE
SEWER
GAS LINE
OIL LINE
FLUME
CONCRETE MARKER
STAKE
N.A.S. QUARTER LINE
GAS METER HOUSE
F.M. RIGHT OF WAY
POST. PROPERTY
BANYON STREET
Time Clock House
RACK
SHED 510
INCINERATOR
NORTH STREET
BLOCK 87.
225.75'
158.4'
82.5'
150'8"
165'
89°37'
Legend — Depts.
DEPT | No | TANKS. | BUILDINGS.
SALT | 1 | 101 — 199 | 101 — 199
D.D.T. | 2 | 201 — 299 | 201 — 299
BROMINE | 3 | 301 — 399 | 301 — 399
M&O. | 4 | 401 — 499 | 401 — 499
ENG. | 5 | 501 — 599 | 501 — 599
STEAM | " | " | "
POWER | " | " | "
MISC. | " | " | "
Note — Read Numbers As 302-3 is Dept — 02 Tank or Building — (302-Bromine Warehouse)
Revised 6-22-48. RG.
Revised 11-21-47 - R.G.
Revised 2-26-50 RG.
MICHIGAN CHEMICAL CORPORATION.
SAINT LOUIS. MICHIGAN.
PLANT LAYOUT.
REVISED BY
TRACED BY
CHECKED BY
DATE 7-1-1944
SCALE 1" = 50'-0"
DRAWING No. 16-47-1
25-040-D